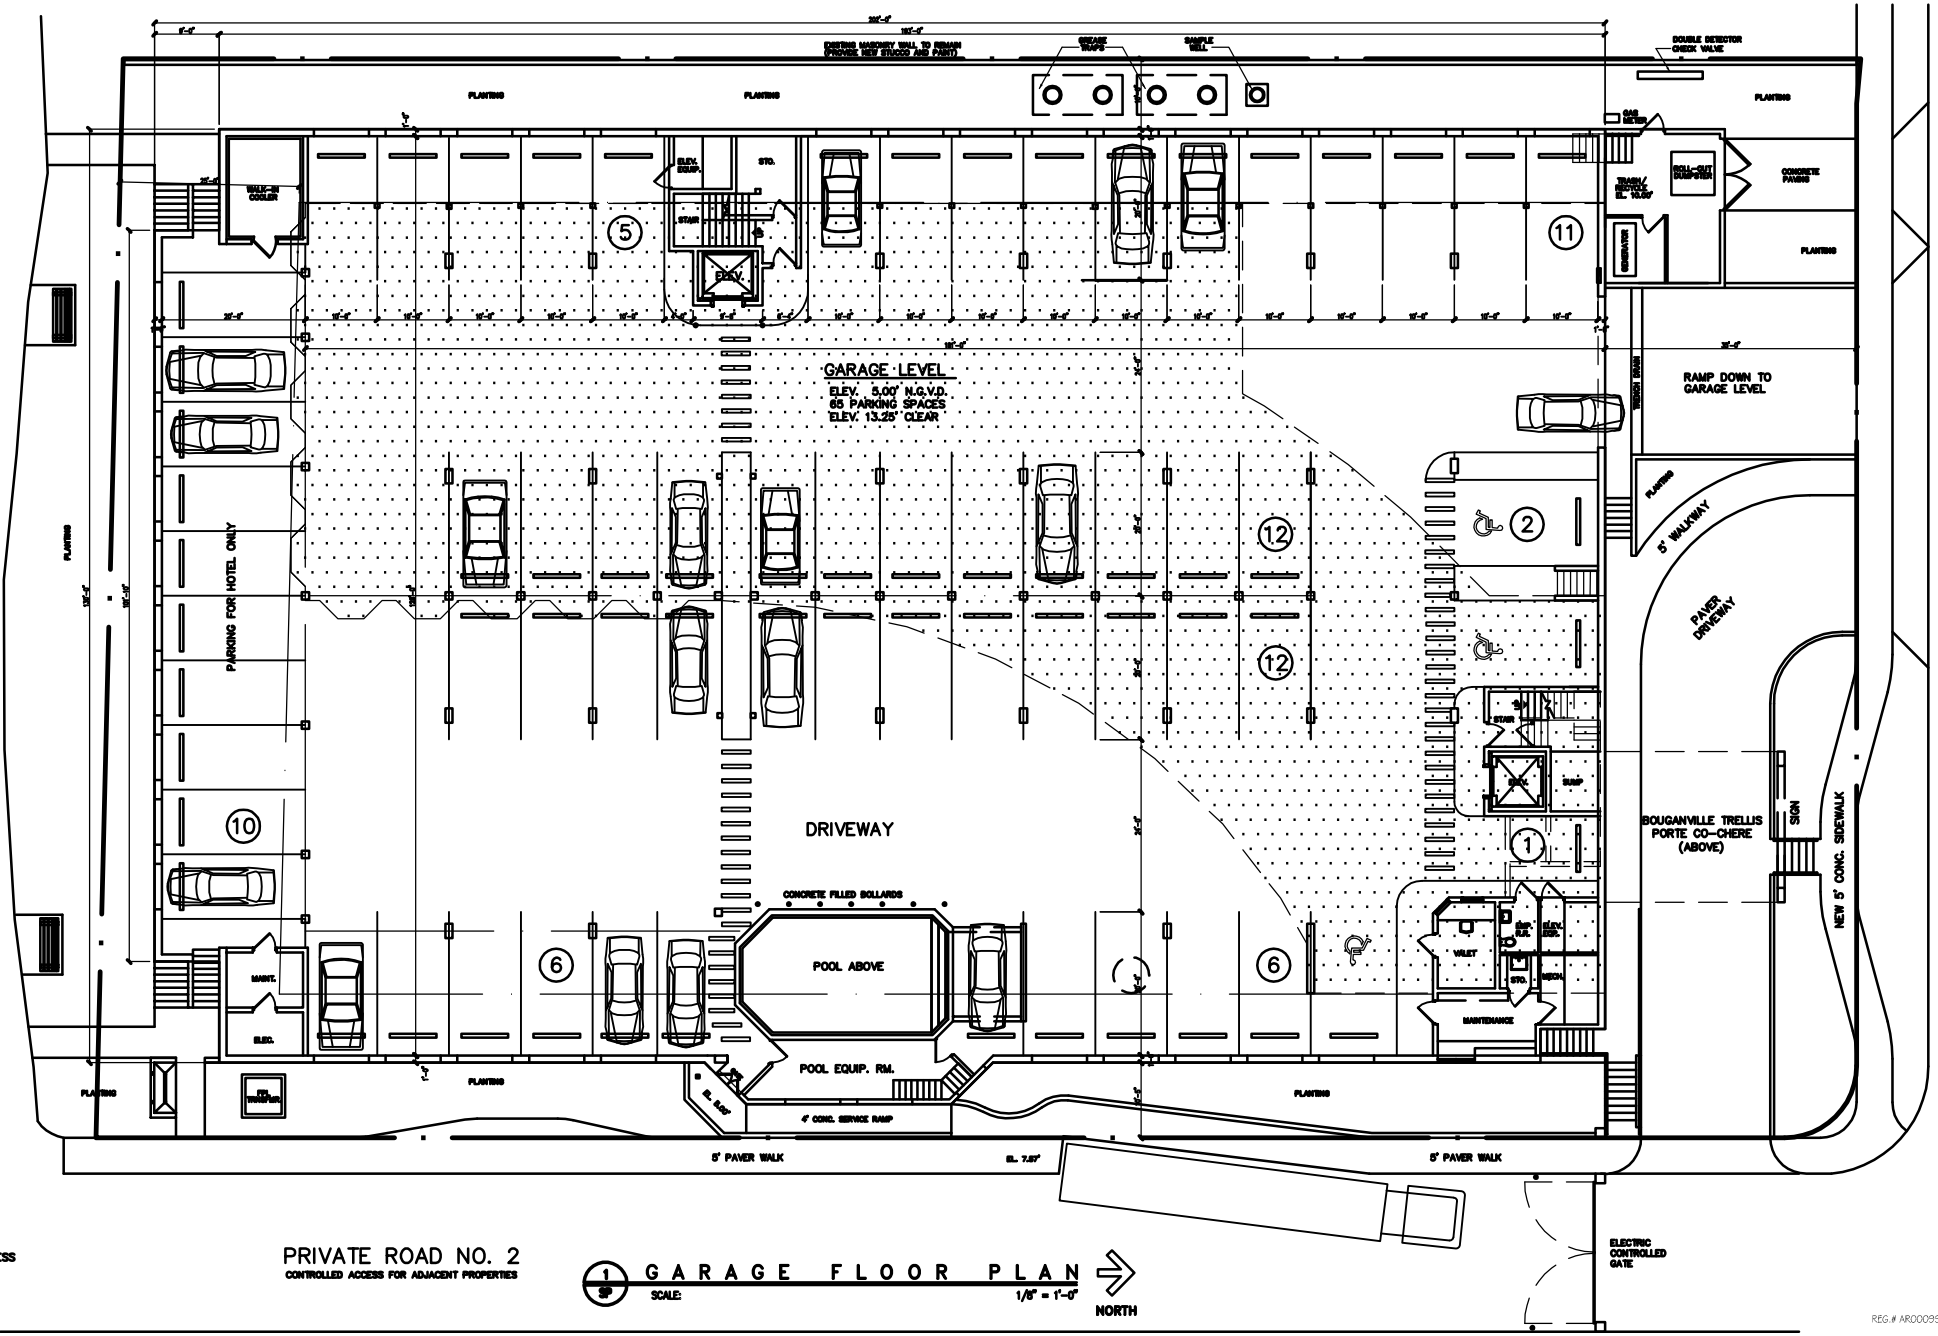

1 SP GARAGE FLOOR PLAN

SCALE: 1/8" = 1'-0"

REG.# AR0009960

GFP

8/13/09

Inlet Plaza 100 Inlet Way Palm Beach Shores, Florida 33404

© Copyright

G. Raymond Berry • AIA • Architect • Planner • N.C.A.R.B. • 20 Lake Drive - Palm Beach Shores, Fl. 33404 - Phone (561) 254-2740 - Fax (561) 842-7297